


PLAT OF LOTS 1A THRU 23A IN BLOCK 1 OF NORTH RIDGE ADDITION

TO THE CITY OF SIOUX FALLS, MINNEHAHA COUNTY, SOUTH DAKOTA.
CONTAINING ±186,368 SF (±4.28 ACRES); INCLUDING ±13,734 SF (±0.32 ACRES) OF VINCENT AVENUE RIGHT OF WAY

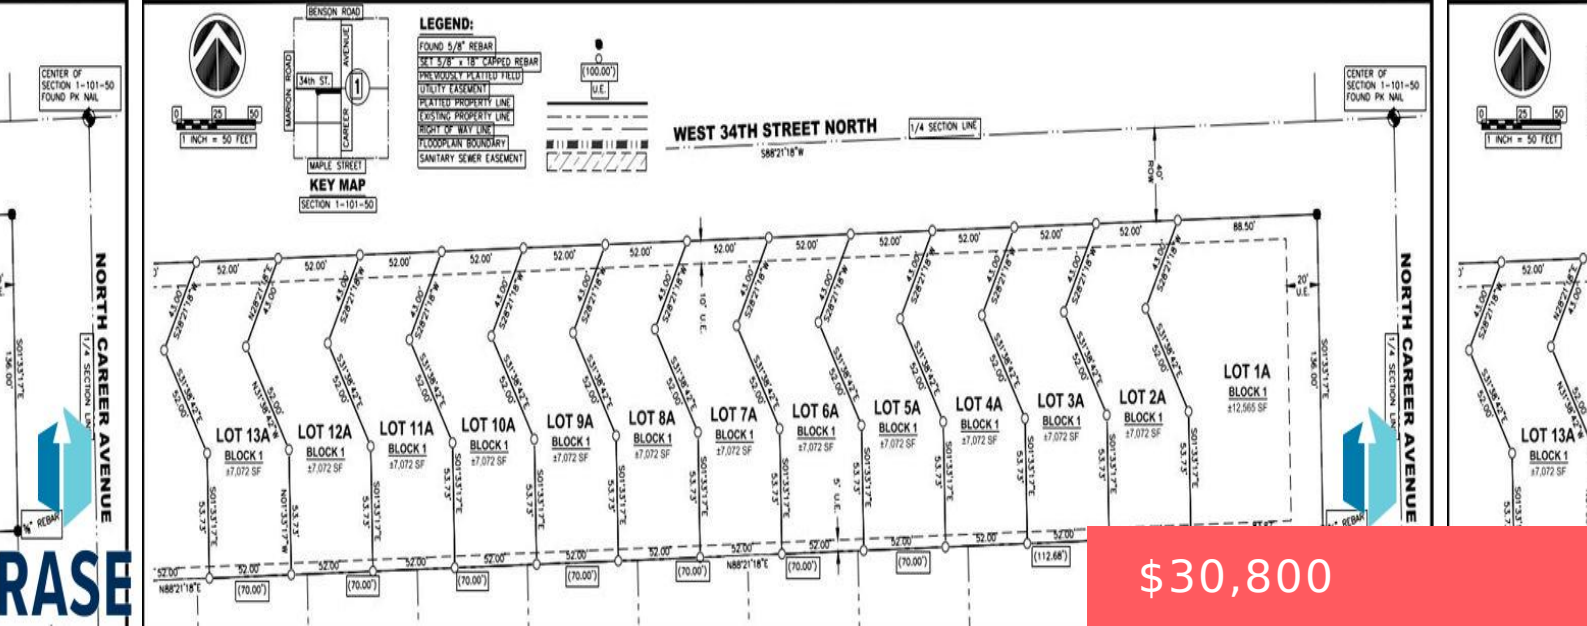


4401 W 34TH ST N SIOUX FALLS SD 57107

<https://harr-lemme.com>

LOT 7A BLK 1 NORTH RIDGE ADDN TO CITY OF SIOUX FALLS



Erica Mullaly

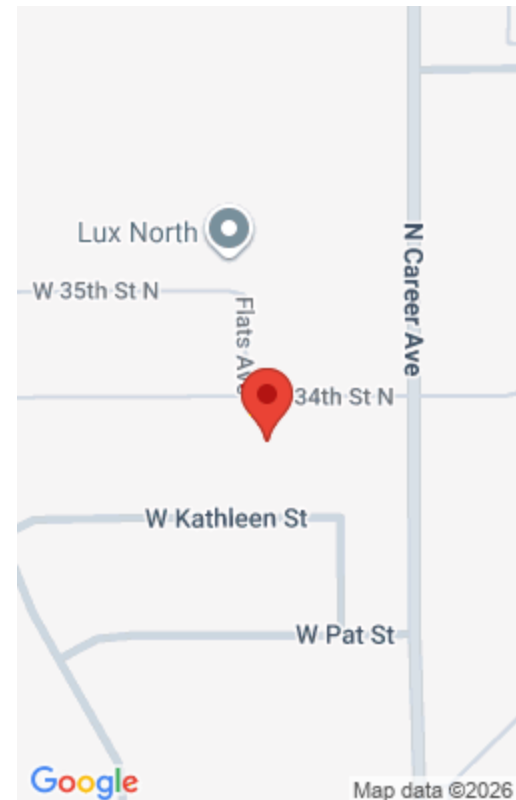

Basics

Status: Sold

Category: LOTS & LAND, None

Date added: Added 3 weeks ago

Type: Resi 1 acre or less

Price per sqft: \$4.36

MLS ID: 22005764

Agent

AgentEmail: erica@cresten.com

Agent First Name: Erica

Agent Last Name: Mullaly

AgentPhoneNumber: 605-941-3555

AgentMI: A

